DO NOT SCALE FROM THESE DRAWINGS--WRITTEN DIMENSIONS SHALL GOVERN

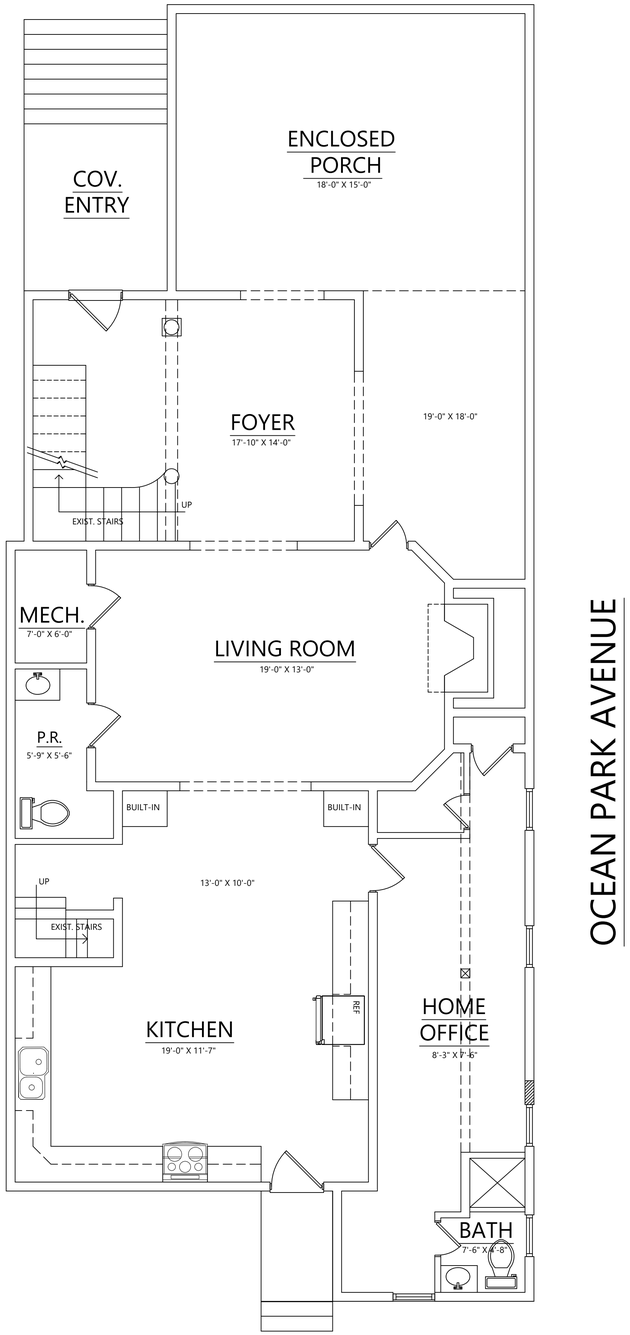

1ST FLOOR PLAN 900 OCEAN AVE.

SCALE: 1/4" = 1'-0"

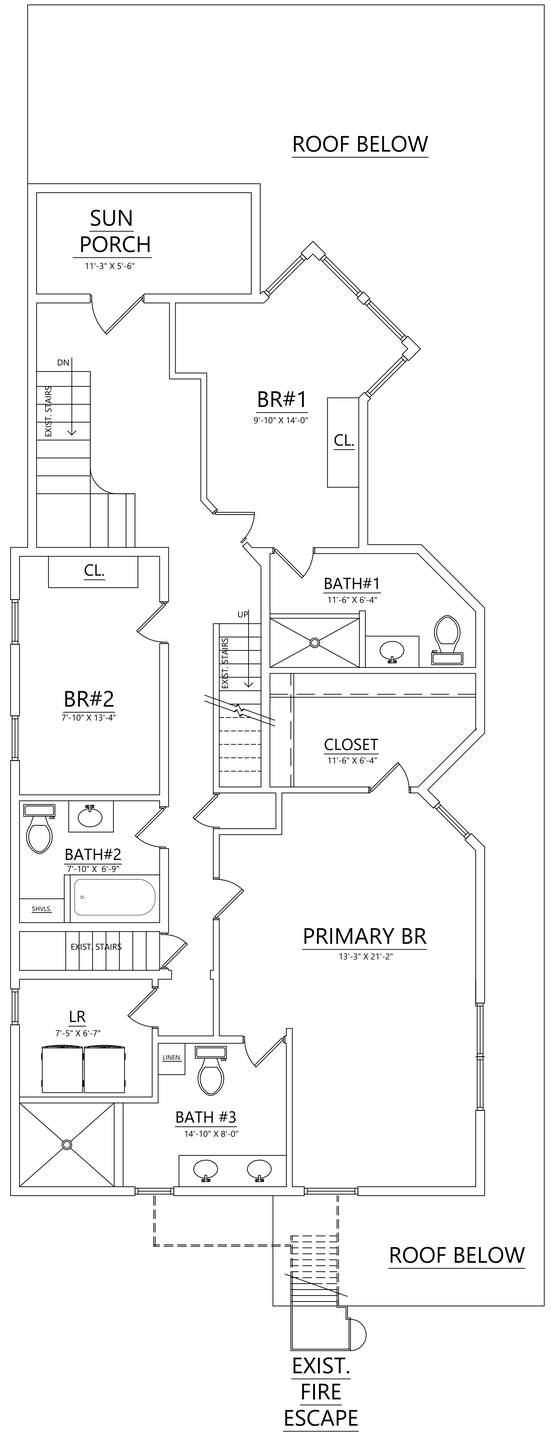

2ND FLOOR PLAN 900 OCEAN AVE.

SCALE: 1/4" = 1'-0"

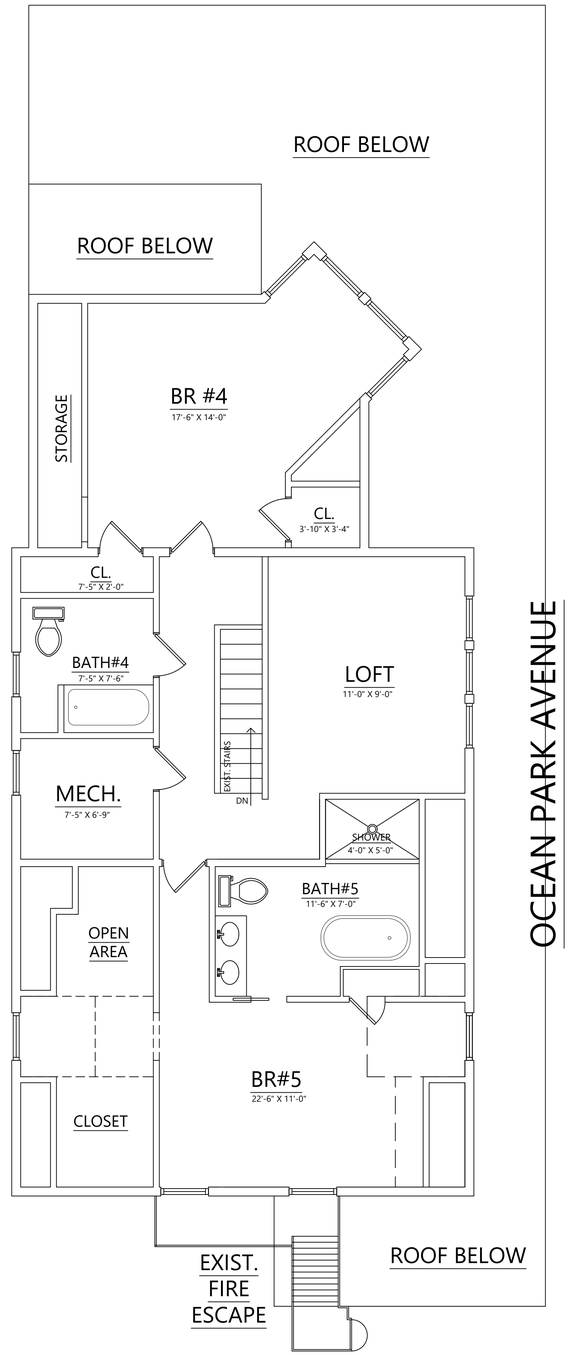

3RD FLOOR PLAN 900 OCEAN AVE.

SCALE: 1/4" = 1'-0"

Michael Mastrocola A.I.A.

310 Main Street
Avon by the Sea, NJ 07719

Phone (732)-359-6754 Email
2CArchitecture@gmail.com

THESE PLANS AND SPECIFICATIONS ARE PROTECTED UNDER FEDERAL COPYRIGHT LAWS. ©MICHAEL MASTROCOLA MAINTAINS OWNERSHIP OF SUCH AND ALL RIGHTS AND PRIVILEGES.

MICHAEL MASTROCOLA R.A.
LICENSE #A1AI01672700

EXISTING FLOOR PLANS

PROPOSED INTERIOR FLOOR PLANS FOR:

NLA PROPERTY MANAGEMENT LLC

900 Ocean Avenue, Bradley Beach NJ

BLOCK: 25 LOT: 13

NO.	DATE:	DESCRIPTION
1	04.30.2024	Exiting Floor Plans

DRAWN BY: MM DATE: 04.30.2024

PROJECT: 2K17-028

SHEET: R1

1 of 6

PLOTTED: 04.30.2024

DO NOT SCALE FROM THESE DRAWINGS--WRITTEN DIMENSIONS SHALL GOVERN

DO NOT SCALE FROM THESE DRAWINGS--WRITTEN DIMENSIONS SHALL GOVERN

DO NOT SCALE FROM THESE DRAWINGS--WRITTEN DIMENSIONS SHALL GOVERN